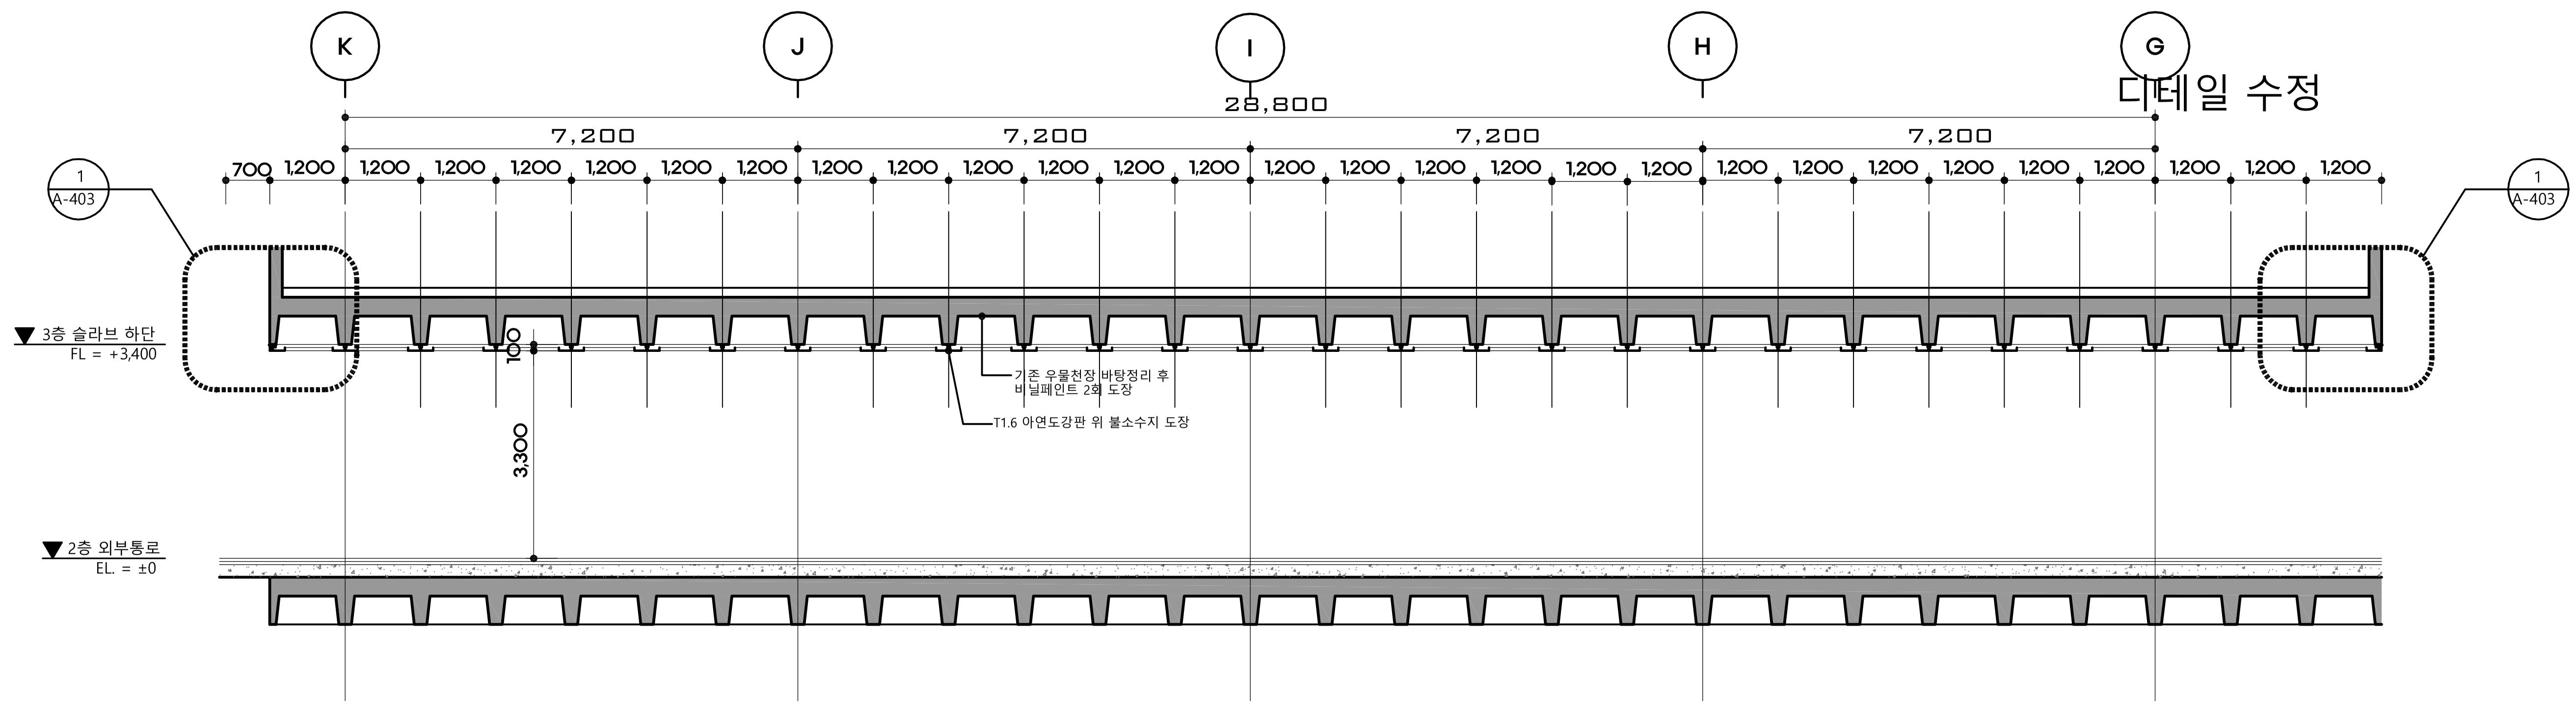

1 횡단면도(변경후)

SCALE 1/120

FOREST ARCHITECTS
건축사사무소 숲
서울특별시 서초구 서초대로27길 10-3
Tel 02.584.5328 Fax 02.584.5329
E.mail forest@forestarchitects.com

DESIGN CONSULTANT

NOTE

REVISION

NO	DATE	DESCRIPTION

PROJECT TITLE
아트피아 통로
개선공사 설계용역

DRAWN BY

APPROVED BY

CHECKED BY

DATE
2021. 06.

DRAWING TITLE
횡단면도(변경후)

SCALE
A1 1:60
A3 1:120

DRAWING NO.
A-303